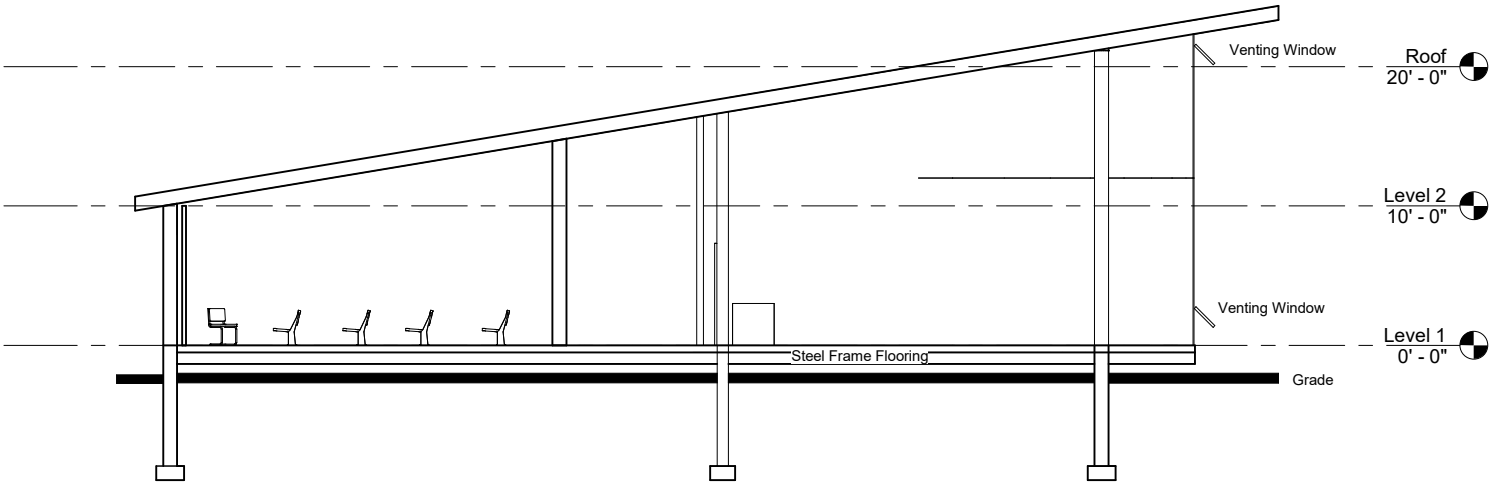
Venting Window
Roof
20' - 0"
Level 2
10' - 0"
Venting Window
Level 1
0' - 0"
Steel Frame Flooring
Grade